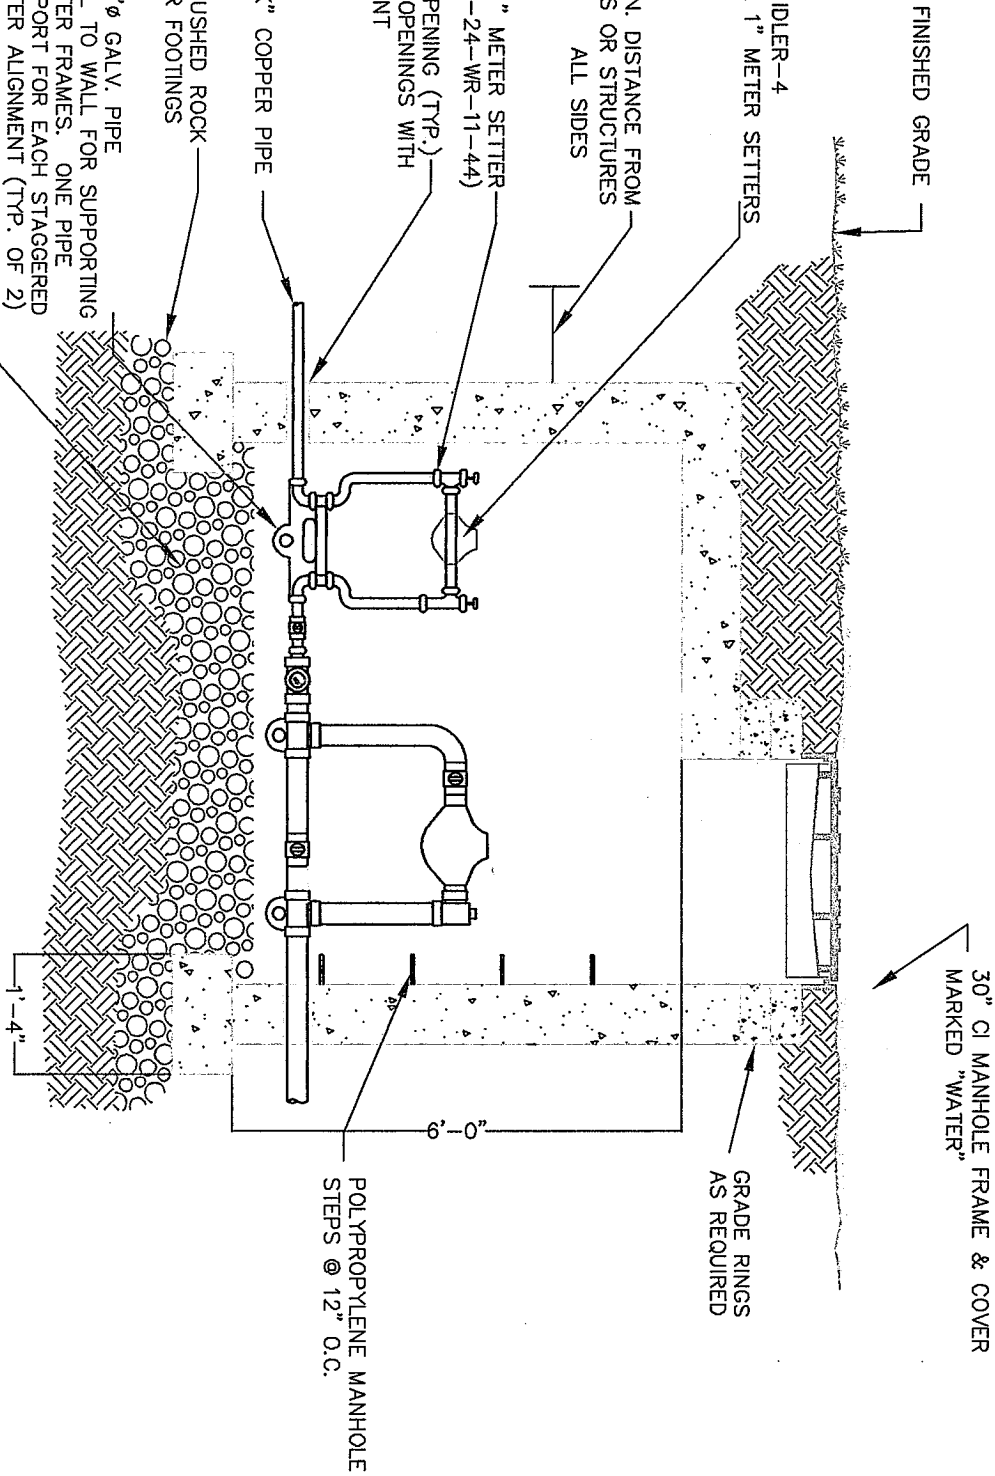

WATER PRO INC.	MULTIPLE UNIT METER VAULT 2"	1 OF 2

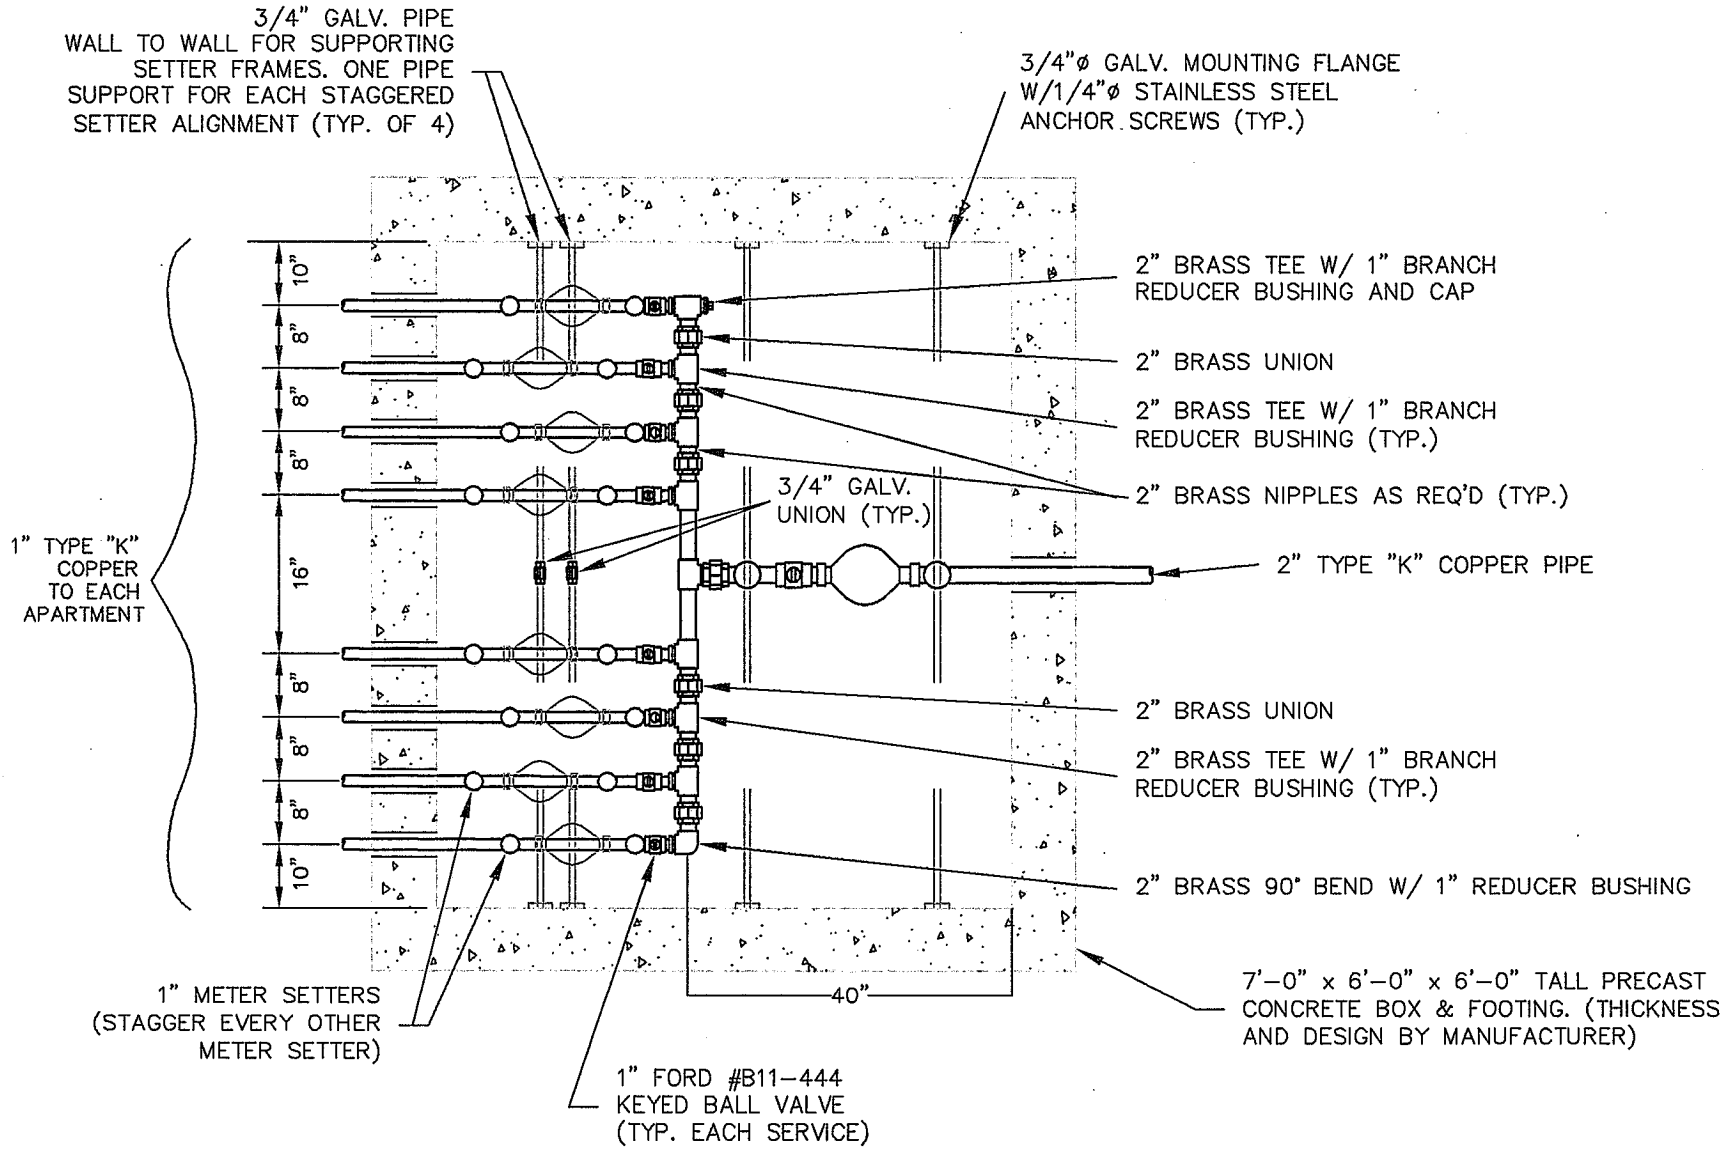

MULTIPLE UNIT METER VAULT 2"

WATER PRO INC.